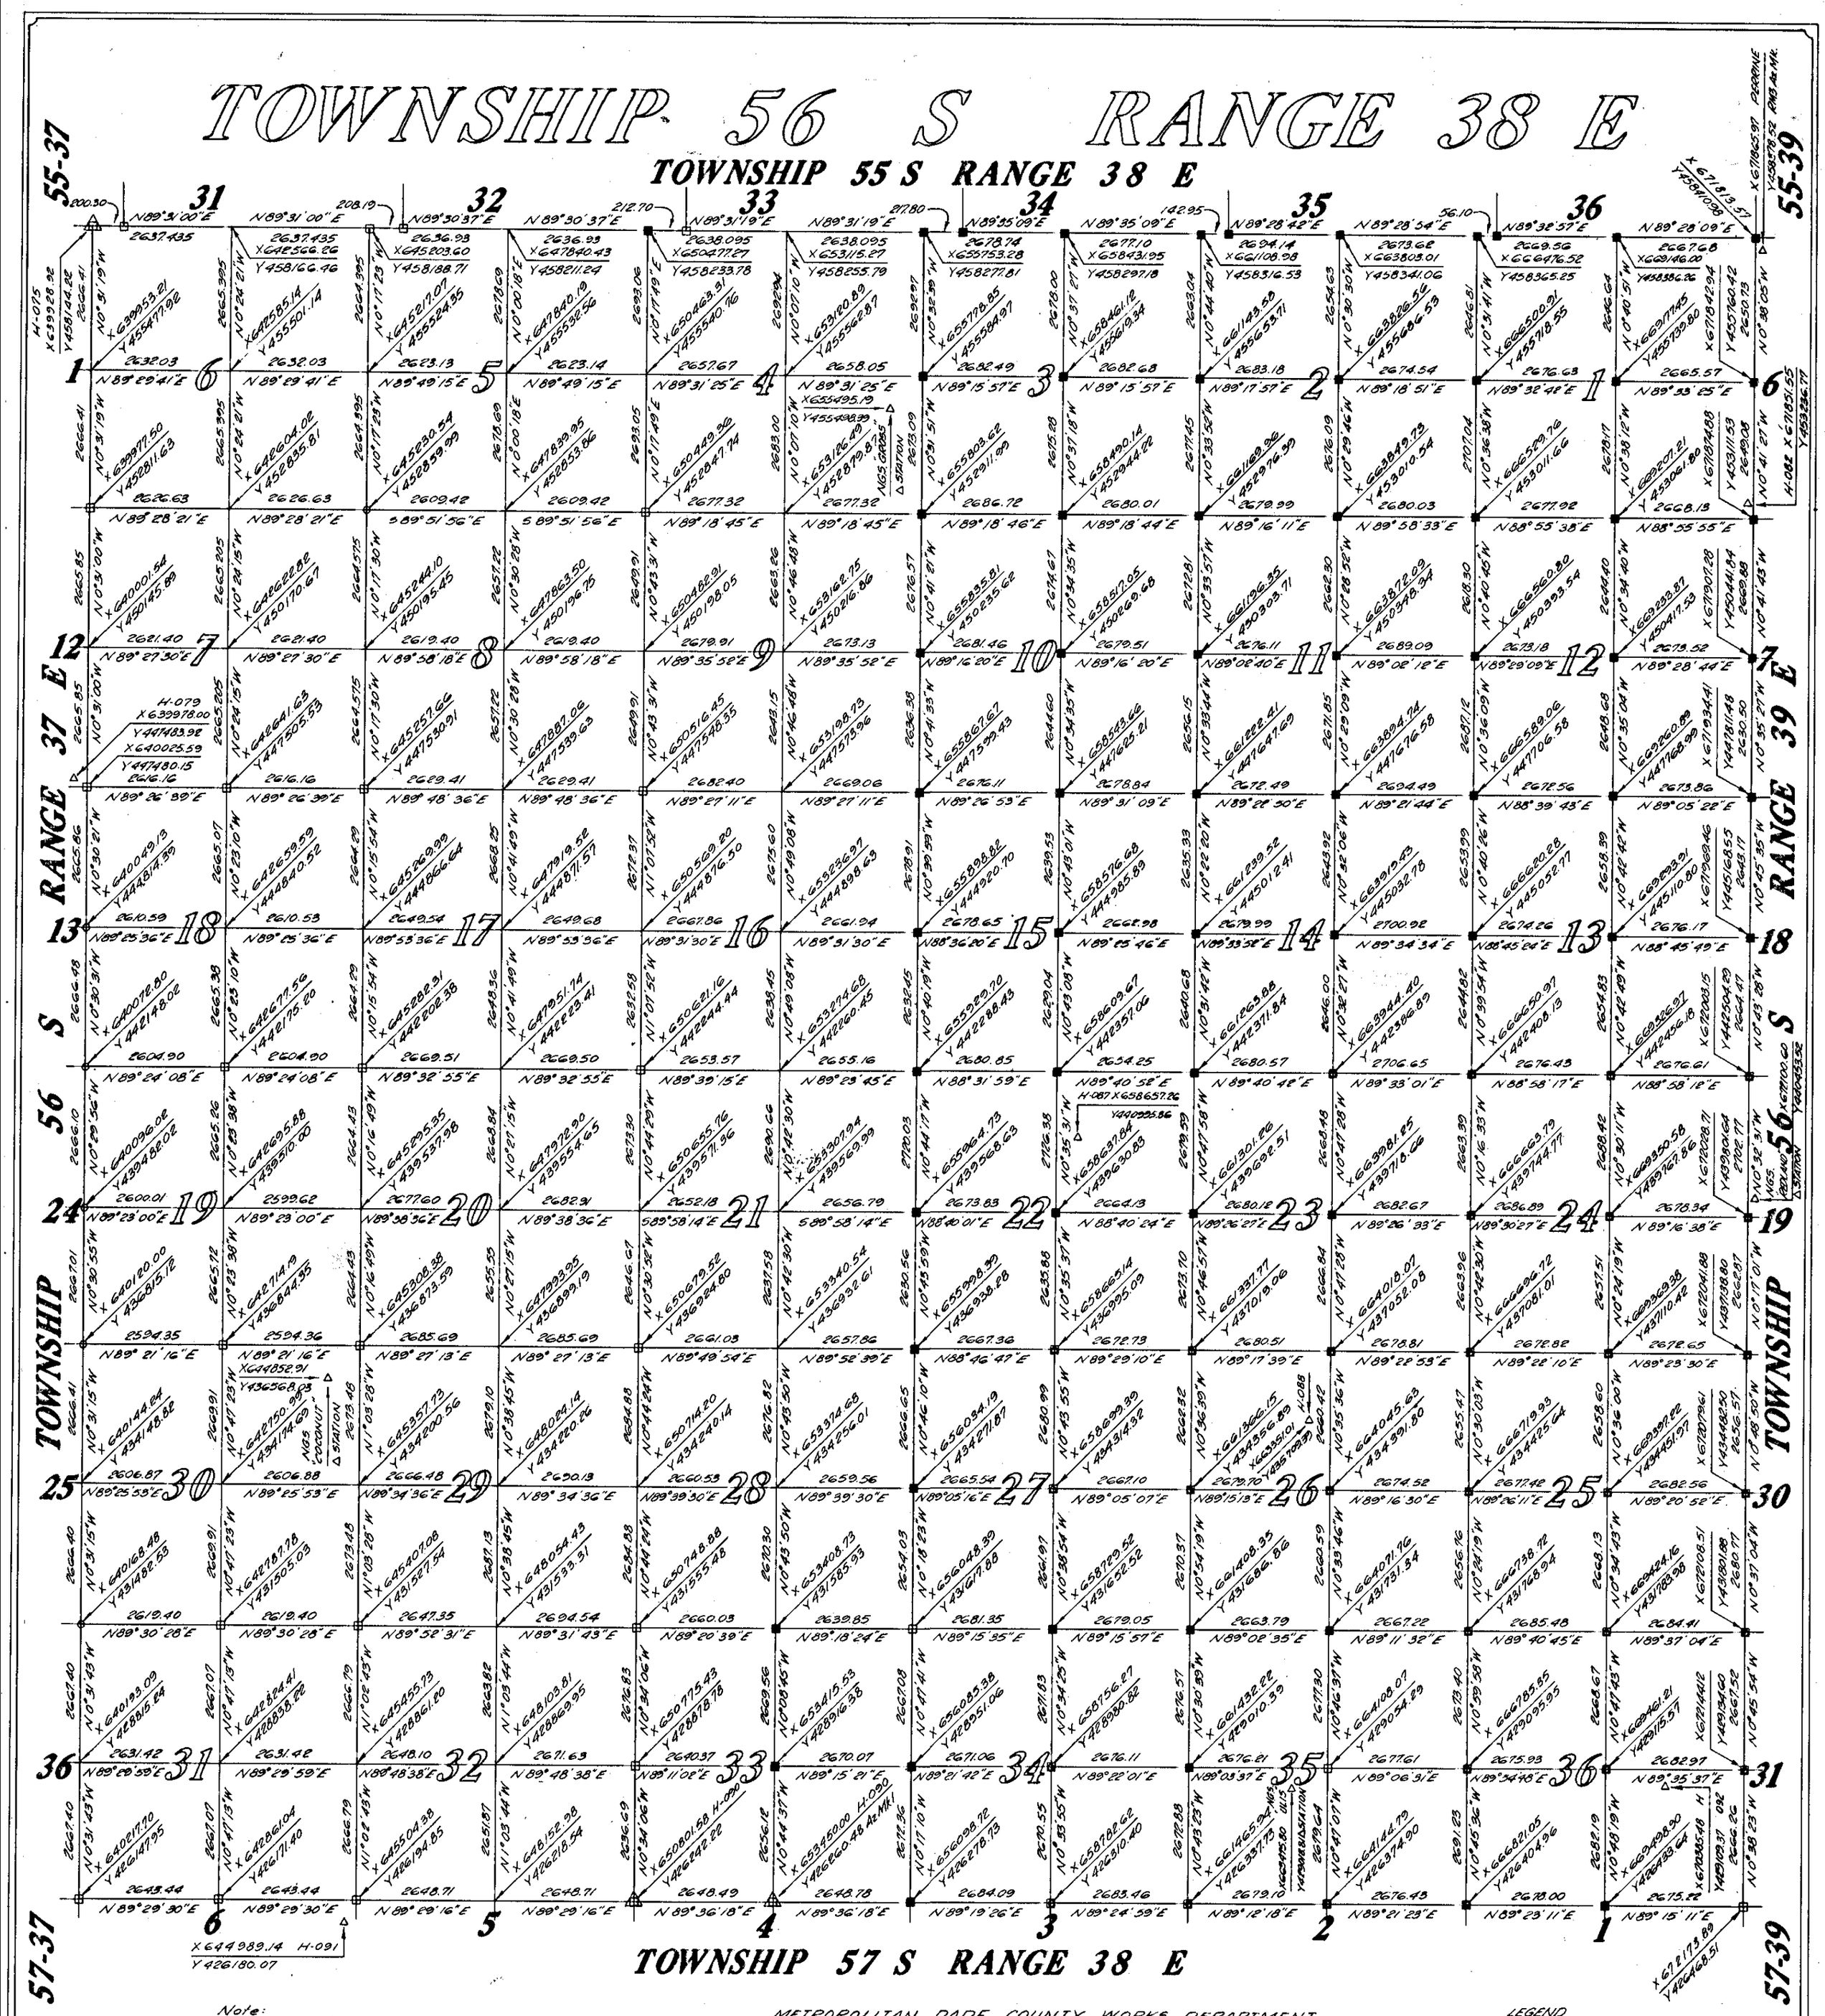

Note:

Easterly 5/6s of Township was Surveyed by M.A. Williams in 1847 for General Land Office. Easterly 1/2 was Re-Surveyed in 1966 by Dade County Survey Section. This Map shows recent Re-Survey of Westerly 1/2 and Adjustment of Easterly 1/2 to N.G.S. 1974 Adjustment.

METROPOLITAN DADE COUNTY WORKS DEPARTMENT
ENGINEERING SERVICES DIVISION SURVEY SECTION
OCTOBER 1976 NO SCALE

ALL DATA SHOWN IS PER STATE PLANE CO-ORDINATE SYSTEM, FLORIDA, EAST ZONE, NATIONAL GEODETIC SURVEY, 1974 ADJUSTMENT.

LEGEND

- ■ = Pipe in Concrete Monument
- □ = D.C. Brass Disc in Concrete Monument
- ◘ = Monument in Cast Iron Box
- ○ = Brass Disc on 1¼" Pipe
- △ = Horizontal Control Monument

Surveyed	N.D.&R.J.
Calculated	J.C.F.
Drawn	T.R.F.
Checked	J.C.F.